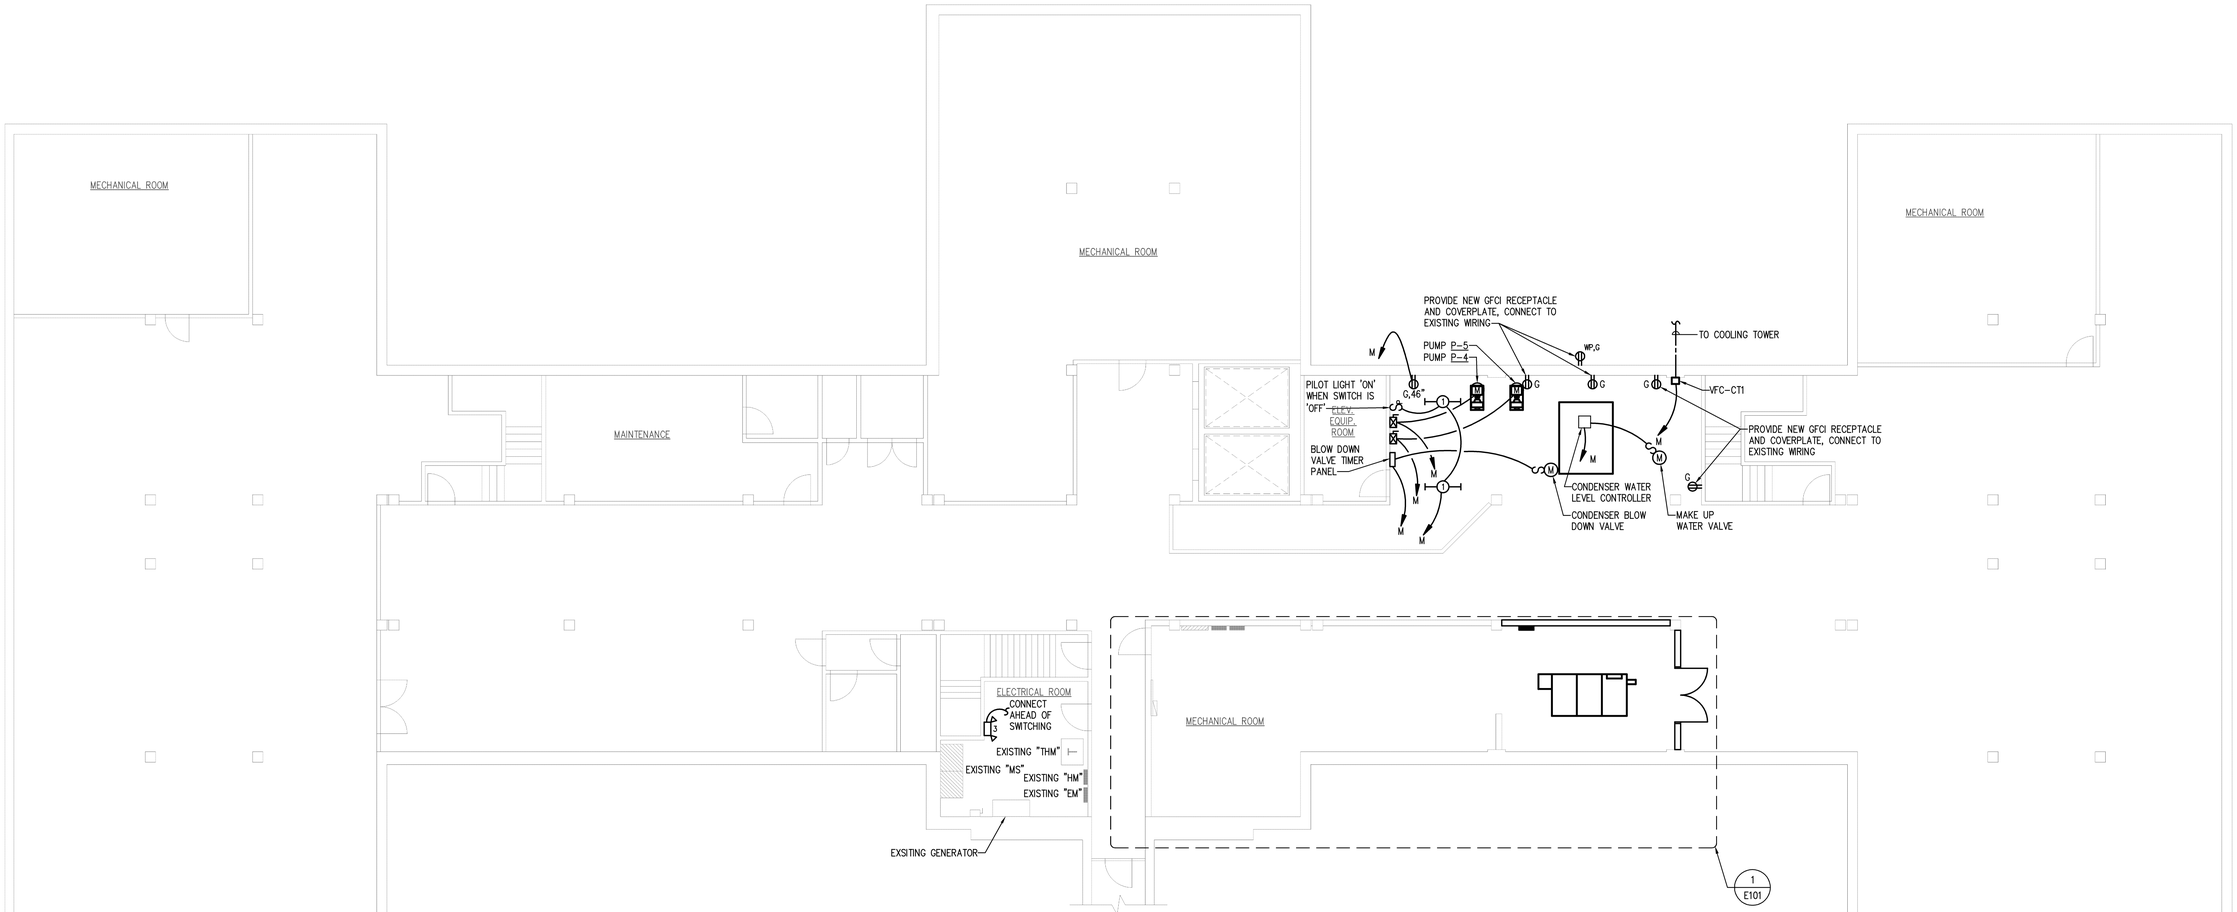

BASEMENT NEW FLOOR PLAN – ELECTRICAL

SCALE: 1/8" = 1'-0"

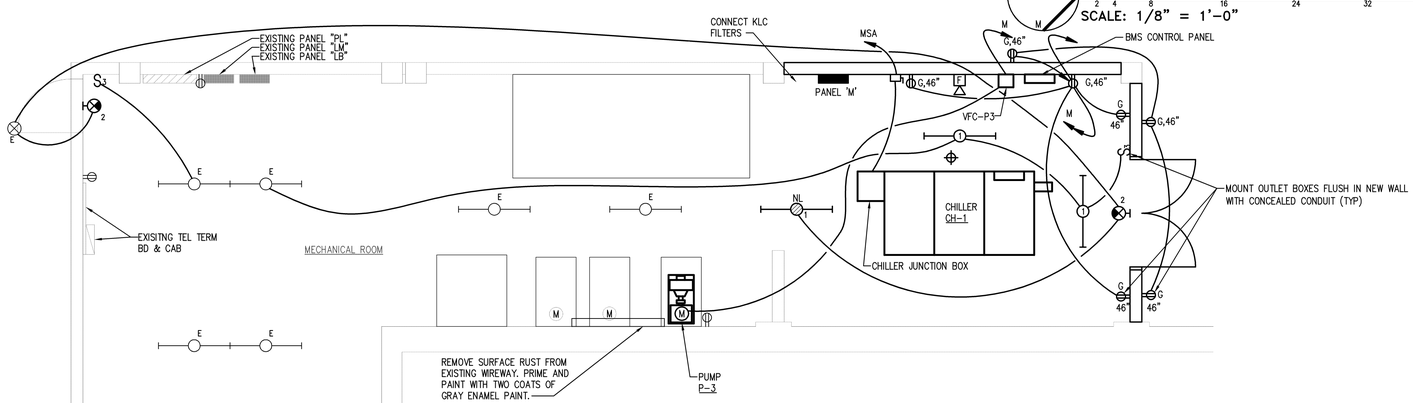

ENLARGED FLOOR PLAN – ELECTRICAL

SCALE: 1/4" = 1'-0"

1 E101

GENERAL NOTES

1. EXISTING ELECTRICAL ITEMS SHOWN WITH LIGHT LINE WEIGHT.
2. NEW ELECTRICAL WORK SHOWN WITH HEAVY LINE WEIGHT.
3. UPDATE PANEL DIRECTORIES/NAMEPLATES.

PROVIDE A DEDICATED NEUTRAL CONDUCTOR FOR EACH BRANCH CIRCUIT REQUIRING A NEUTRAL, UNLESS OTHERWISE NOTED.

INSTALL GREEN INSULATED GROUND WIRE WITH EACH LIGHTING, RECEPTACLE AND EQUIPMENT BRANCH CIRCUIT.

DO NOT SCALE DRAWINGS. VERIFY ALL DIMENSIONS and clearances from ARCHITECTURAL, STRUCTURAL, shop and other appropriate drawings or at site. Lay out and coordinate all work prior to installation to provide clearances required for operation, maintenance, and codes. Verify non-interference with other work. DO NOT FABRICATE PRIOR TO VERIFICATION OF CLEARANCE FOR ALL TRADES. READ SPECIFICATIONS.

© COPYRIGHT 2013 Permission to reproduce all or part of this Drawing is hereby granted solely for the limited purpose of construction of this project or for archiving. Unauthorized copying, disclosure or construction use without written permission of Alvine Engineering is prohibited by copyright law.

BASEMENT NEW FLOOR PLAN – ELECTRICAL

STATE OF NEBRASKA BEATRICE STATE DEVELOPMENTAL CENTER BUILDING NO. 4 CHILLER REPLACEMENT

BEATRICE NEBRASKA

Alvine Engineering

Omaha: 1102 Douglas on the Mall, Omaha, Nebraska 68102, Phone: (402) 346-7007, Fax: (402) 346-9576
Lincoln: 1800 O Street, Suite 104, Lincoln, Nebraska 68508, Phone: (402) 477-6161, Fax: (402) 477-9616
Oklahoma City: 13431 Broadway Extension, Suite 101, Oklahoma City, Oklahoma 73114, Phone: (405) 936-3480, Fax: (405) 751-6567
Des Moines: 400 East Court Ave, Suite 130, Des Moines, Iowa 50309, Phone: (515) 243-0569, Fax: (515) 243-1755

PROFESSIONAL ELECTRICAL ENGINEER THOMAS J. THIBODEAU E-6898 STATE OF NEBRASKA
5/20/13

Designed: RCF	File Name: 20123192E101
Drawn: JRA	Project No.: 20123192
Checked: TJT	Drawing No.: E101
Date: 05/20/2013	

May 22, 2013 4:22pm 20123192E101.dwg jadams